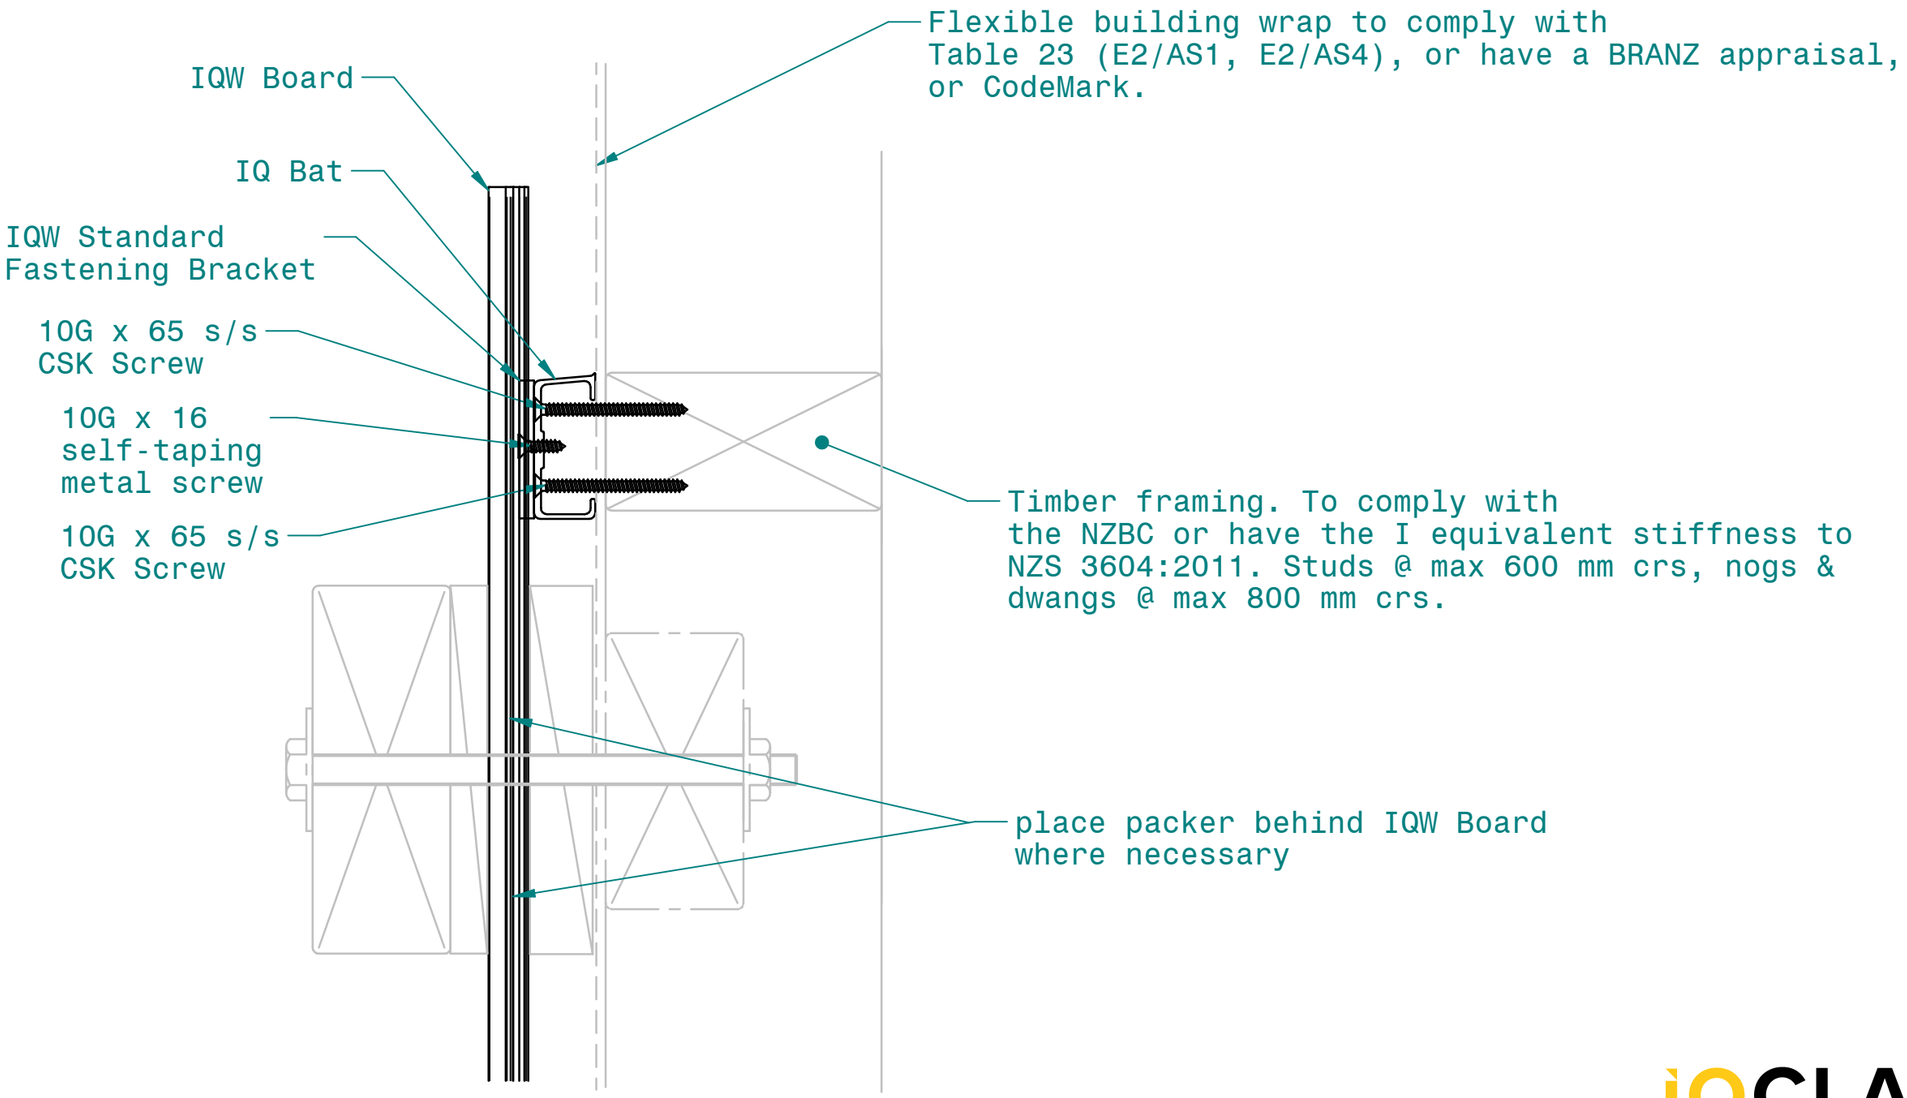

iQCLAD ALUMINIUM CLADDING

www.iqclad.nz

scale: 1:2	date: 19.02.2023
title: Deck junction - membrane	
drawing number: IQW EC 18	

A3